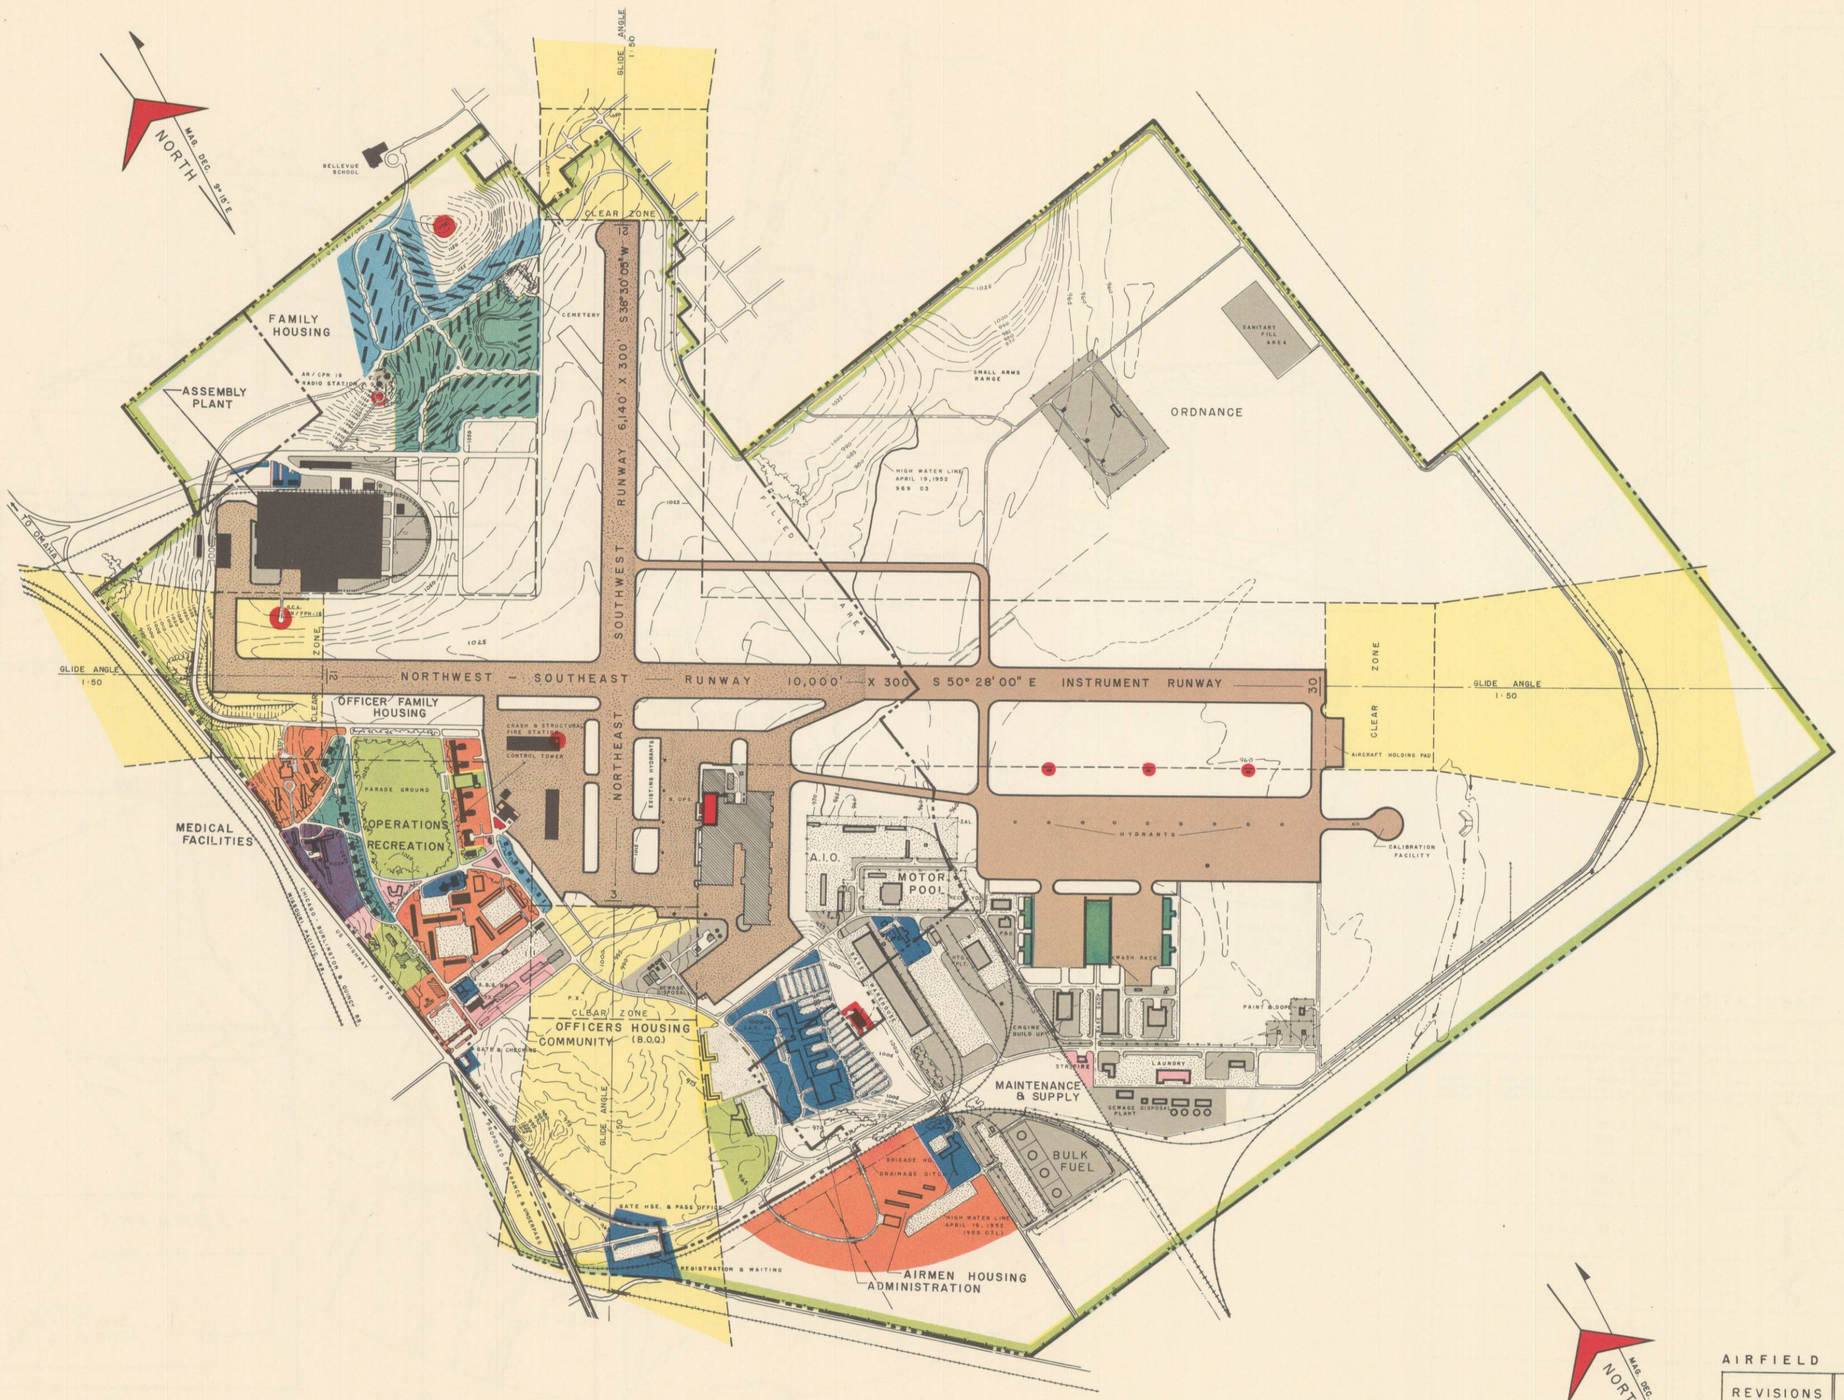

KEY TO INDICATIONS

AIRFIELD PAVEMENTS
- EXISTING TO BE REMOVED
- EXISTING NOT USED
- EXISTING TO BE USED
- PROPOSED
- ULTIMATE DEVELOPMENT

STRUCTURES
- EXISTING NOT USABLE
- EXISTING TEMPORARY
- EXISTING MOBILIZATION
- EXISTING PERMANENT
- PROPOSED
- ULTIMATE DEVELOPMENT

ROADS & PARKING
- EXISTING ROADS NOT USABLE
- EXISTING ROADS USABLE
- PROPOSED ROADS
- ROADS - ULTIMATE DEVELOPMENT
- EXISTING PARKING
- PROPOSED PARKING
- PARKING - ULTIMATE DEVELOPMENT

OTHER
- BUILDING RESTRICTION LINE
- EXISTING PROPERTY LINE
- PROPOSED PROPERTY LINE
- PROP. LINE ULTIMATE DEVELOPMENT
- EXISTING RAILROAD
- PROPOSED RAILROAD
- EXISTING FENCE
- PROPOSED FENCE
- CONTOURS
- TOP OF SLOPE
- TOE OF SLOPE
- CLIFF
- EXISTING TREE COVERAGE

COLOR KEY
- AIRFIELD PAVEMENTS
- MAINTENANCE, SUPPLY & ORDNANCE
- OPERATIONS & COMMUNICATIONS
- HANGARS
- ADMINISTRATION & TRAINING
- AIRMEN HOUSING
- OFFICERS HOUSING
- NCO FAMILY HOUSING
- OFF FAMILY HOUSING
- COMMUNITY
- RECREATION
- MEDICAL FACILITIES
- BODY OF WATER

AIRFIELD ELEVATION 1046 FEET

REVISIONS
1
2
3
4
5
6

OFFUTT
AIR FORCE BASE
OMAHA, NEBRASKA

PRELIMINARY MASTER PLAN

MASTER PLANNING DIRECTIVE	DATE OF APPROVAL
OFFUTT AFB, NEB 52-1	20 MARCH 1952

SECURITY RESTRICTED INFORMATION

SEE REVERSE SIDE FOR ADDITIONAL DATA